A88.06

WALL SET

[AVAILABLE WITH FLOW CONTROL, ADD **.FC** TO END OF CODE - 6 STAR/3.5Lpm WELS RATING]

NOTE: BREECH SUPPLIED WITH FEMALE OUTLET

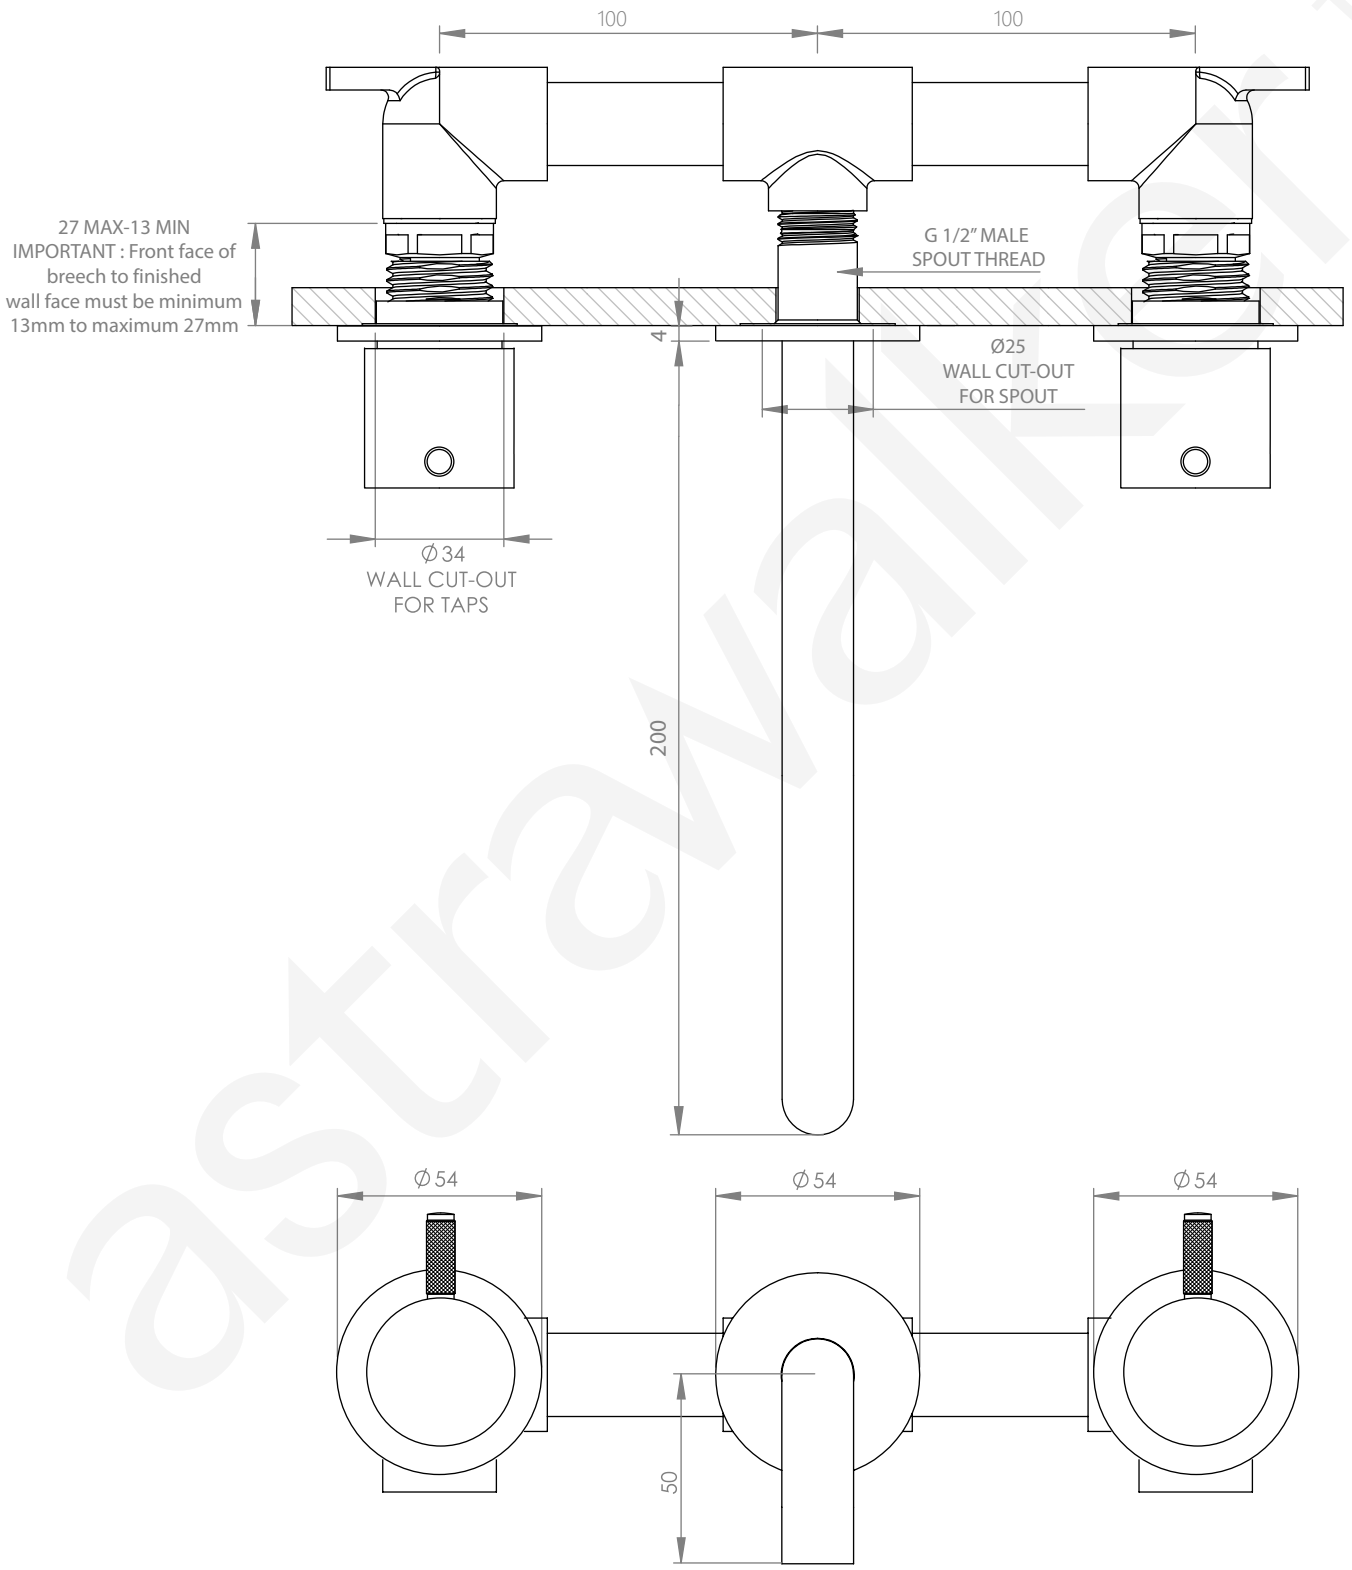

astrawalker ™